Appendix 36

Proposed Bus Stop Locations

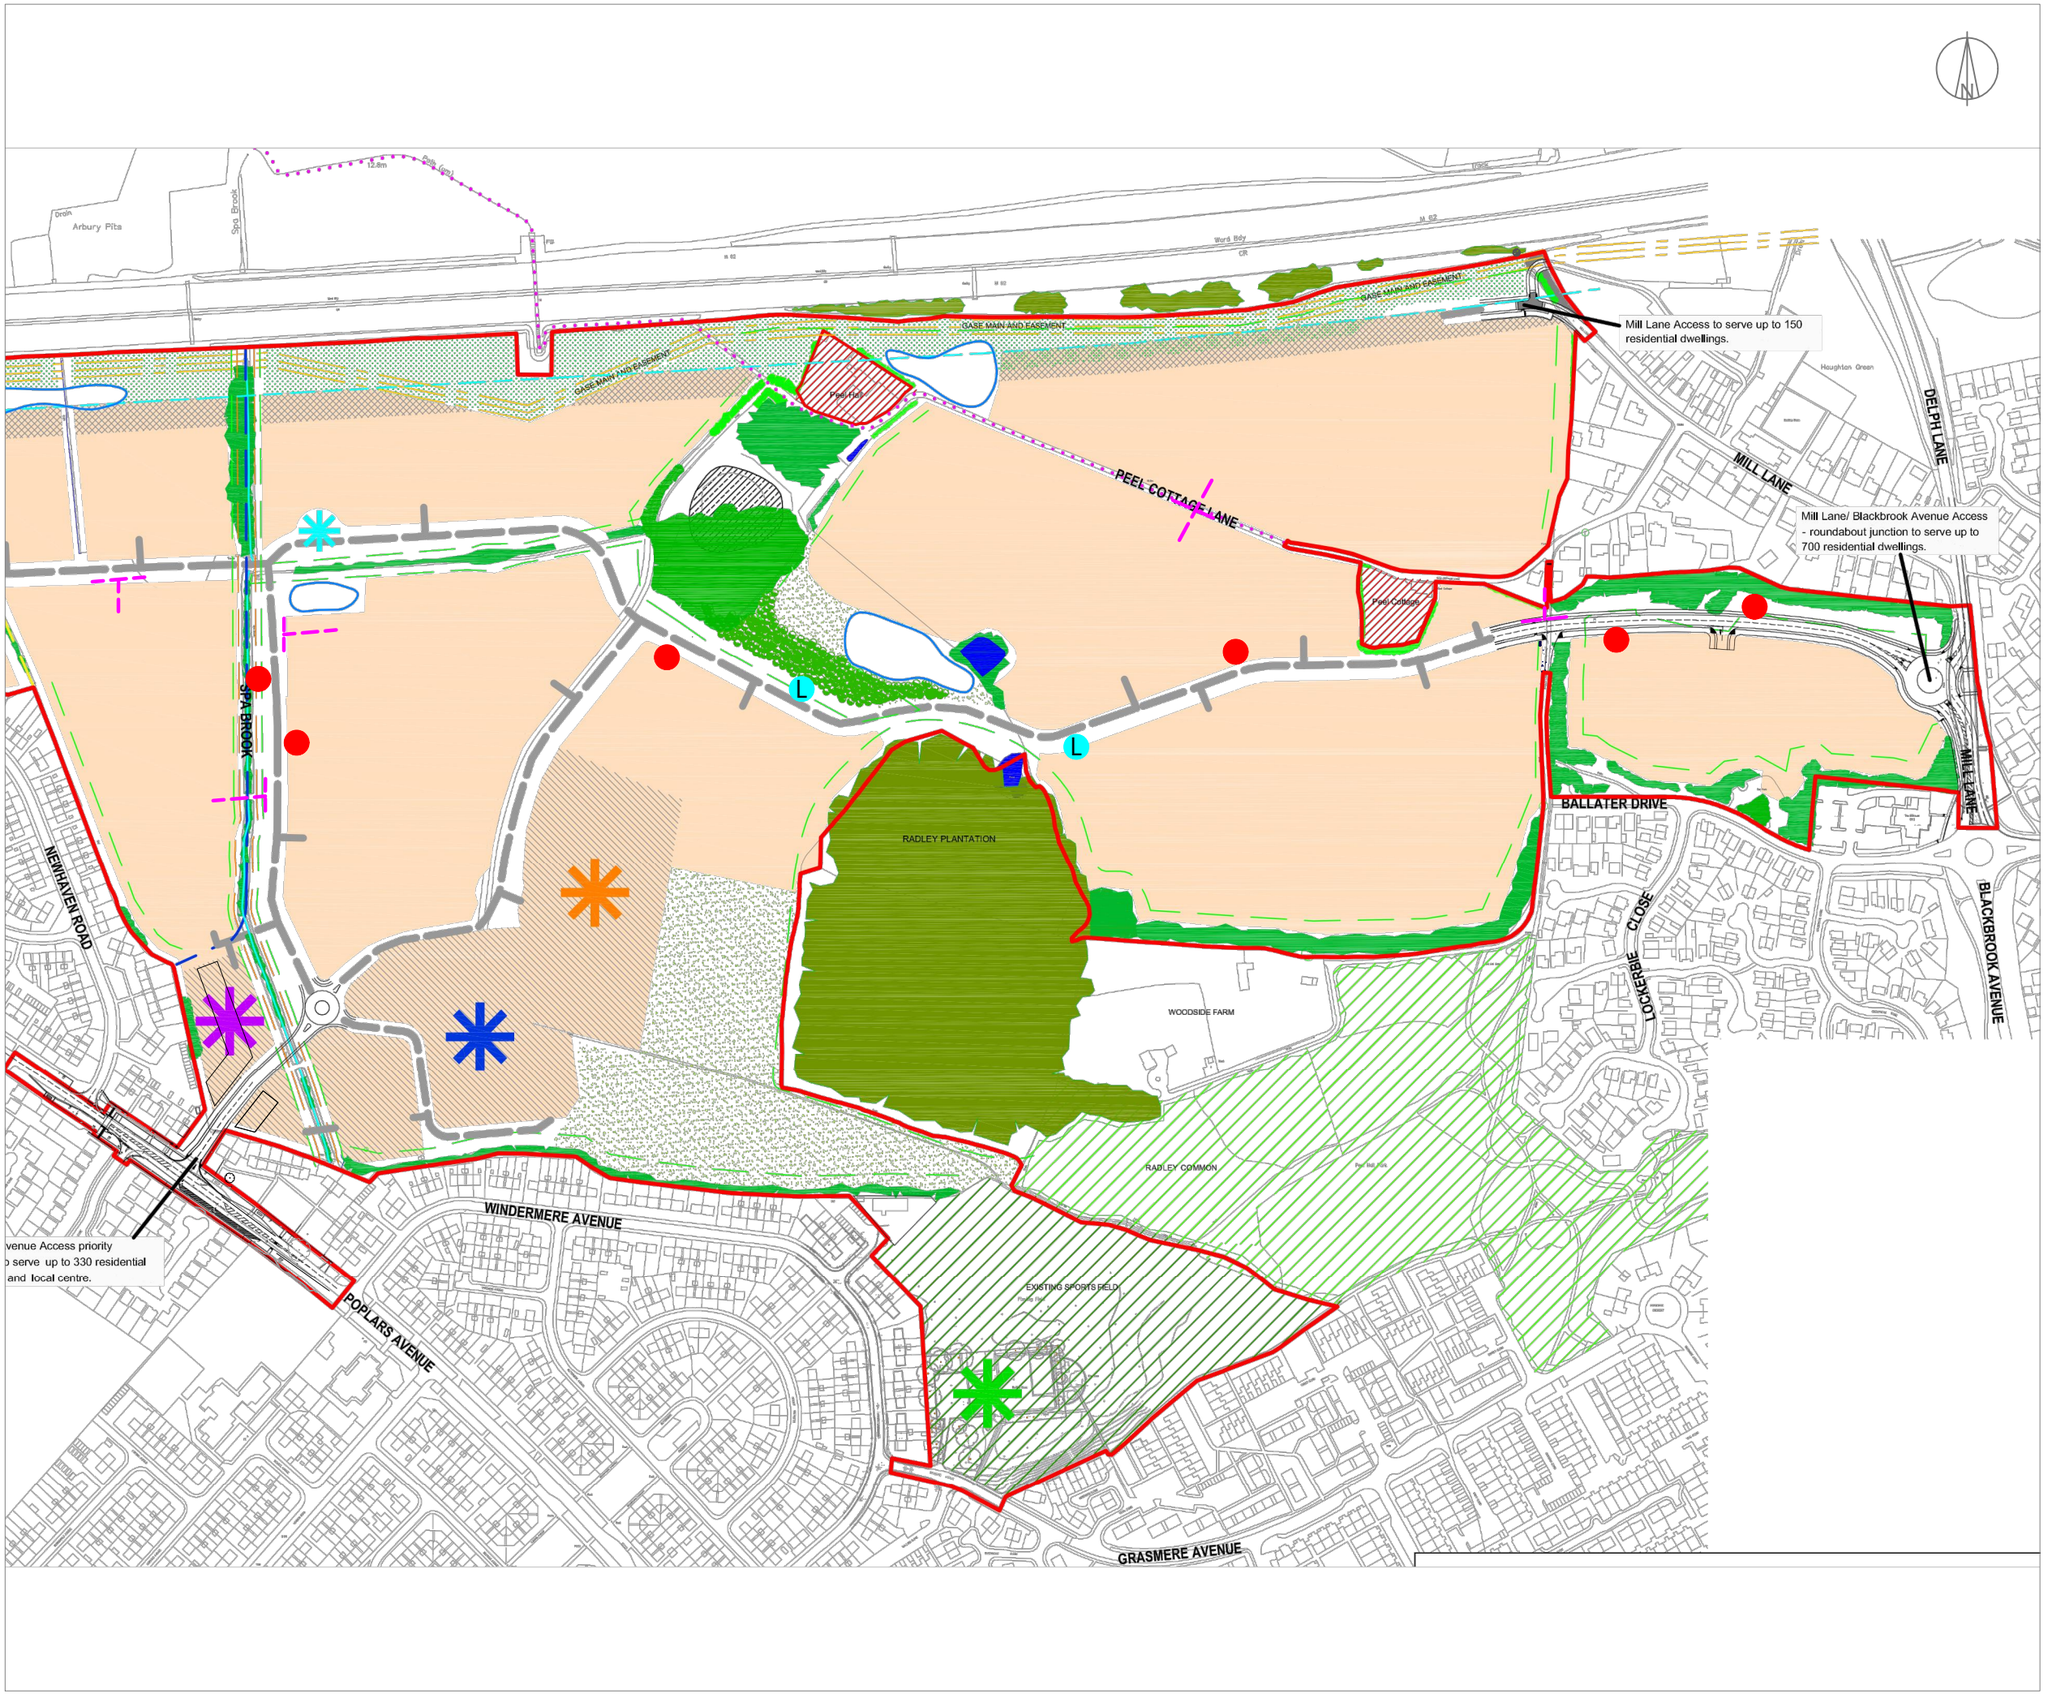

NOTES:

©Crown copyright and database rights 2015 OS Licence 100035409.
Drawing based on Appletons Parameters Plan (Revision W).

Indicative only

KEY:

Proposed Bus Stop Location

Proposed Lay-by Bus Stop

Indicative Additional Pedestrian Routes

ISSUE	REASON FOR REVISION	DATE

PROJECT:

PEEL HALL, WARRINGTON

CLIENT:

SATNAM MILLENNIUM LTD

PROJECT REFERENCE:	DRAWING NUMBER:	SCALE:
1107	32	NOT TO SCALE

HighgateTransportation

www.highgatetransportation.co.uk

Box 13, 42 Triangle West
Park Street, Bristol BS8 1ES
07973 375 937 / 07595 892 217

© Highgate Transportation Limited

TITLE:

POTENTIAL LOCATIONS FOR PROPOSED BUS STOPS ALONG THE SPINE ROAD

DATE:	DRAWN BY:	CHECKED:
30/06/16	FB	DT