


Appendix 27

Proposed Poplars Avenue Access (*west*) Set of Drawings

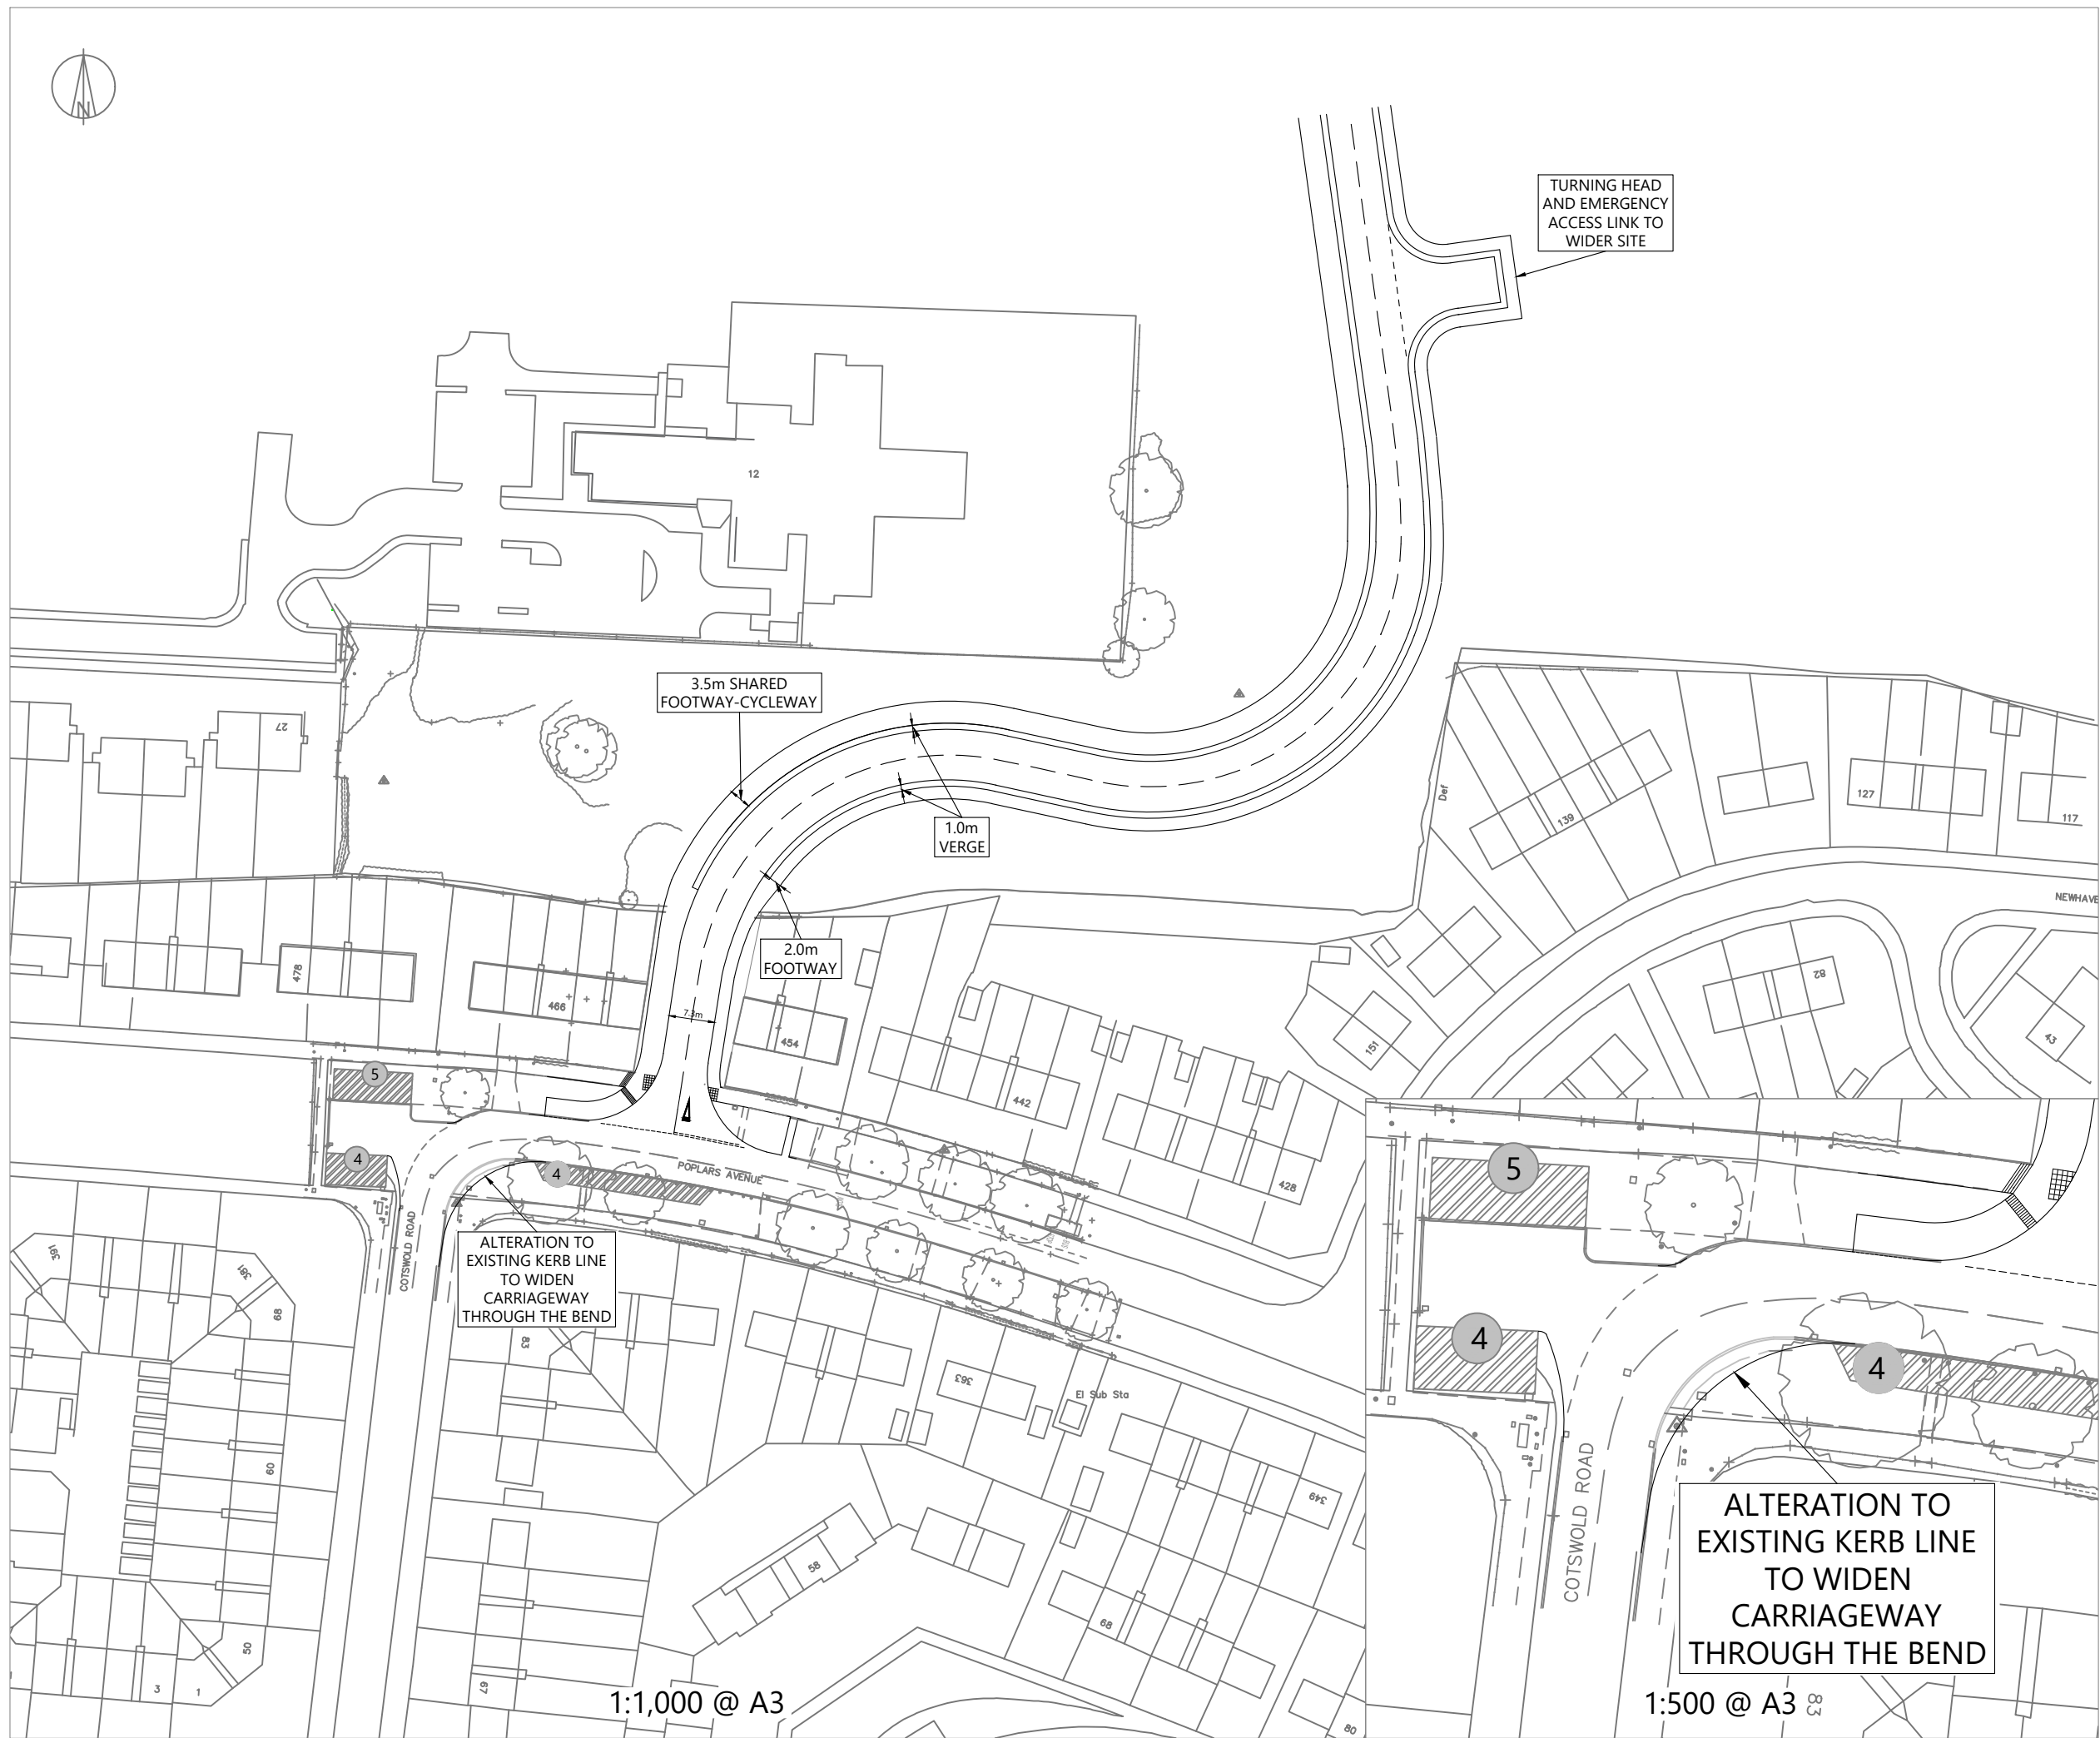

Drawing based on Geomatic Surveys Ltd topographical survey 01532/01 dated 27/07/15.

KEY:

Parking Areas (number of cars that can be accommodated)

ISSUE	REASON FOR REVISION	DATE
-------	---------------------	------

PEEL HALL,
WARRINGTON

SATNAM MILLENNIUM
LTD

1107

09/M

AS SHOWN



© Highgate Transportation Limited

TITLE: PROPOSED ACCESS TO EMPLOYMENT LAND
AT POPLARS AVENUE

03/02/17

FB

DT

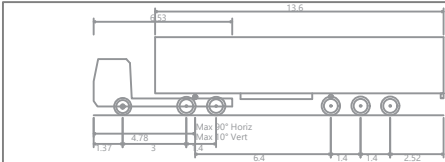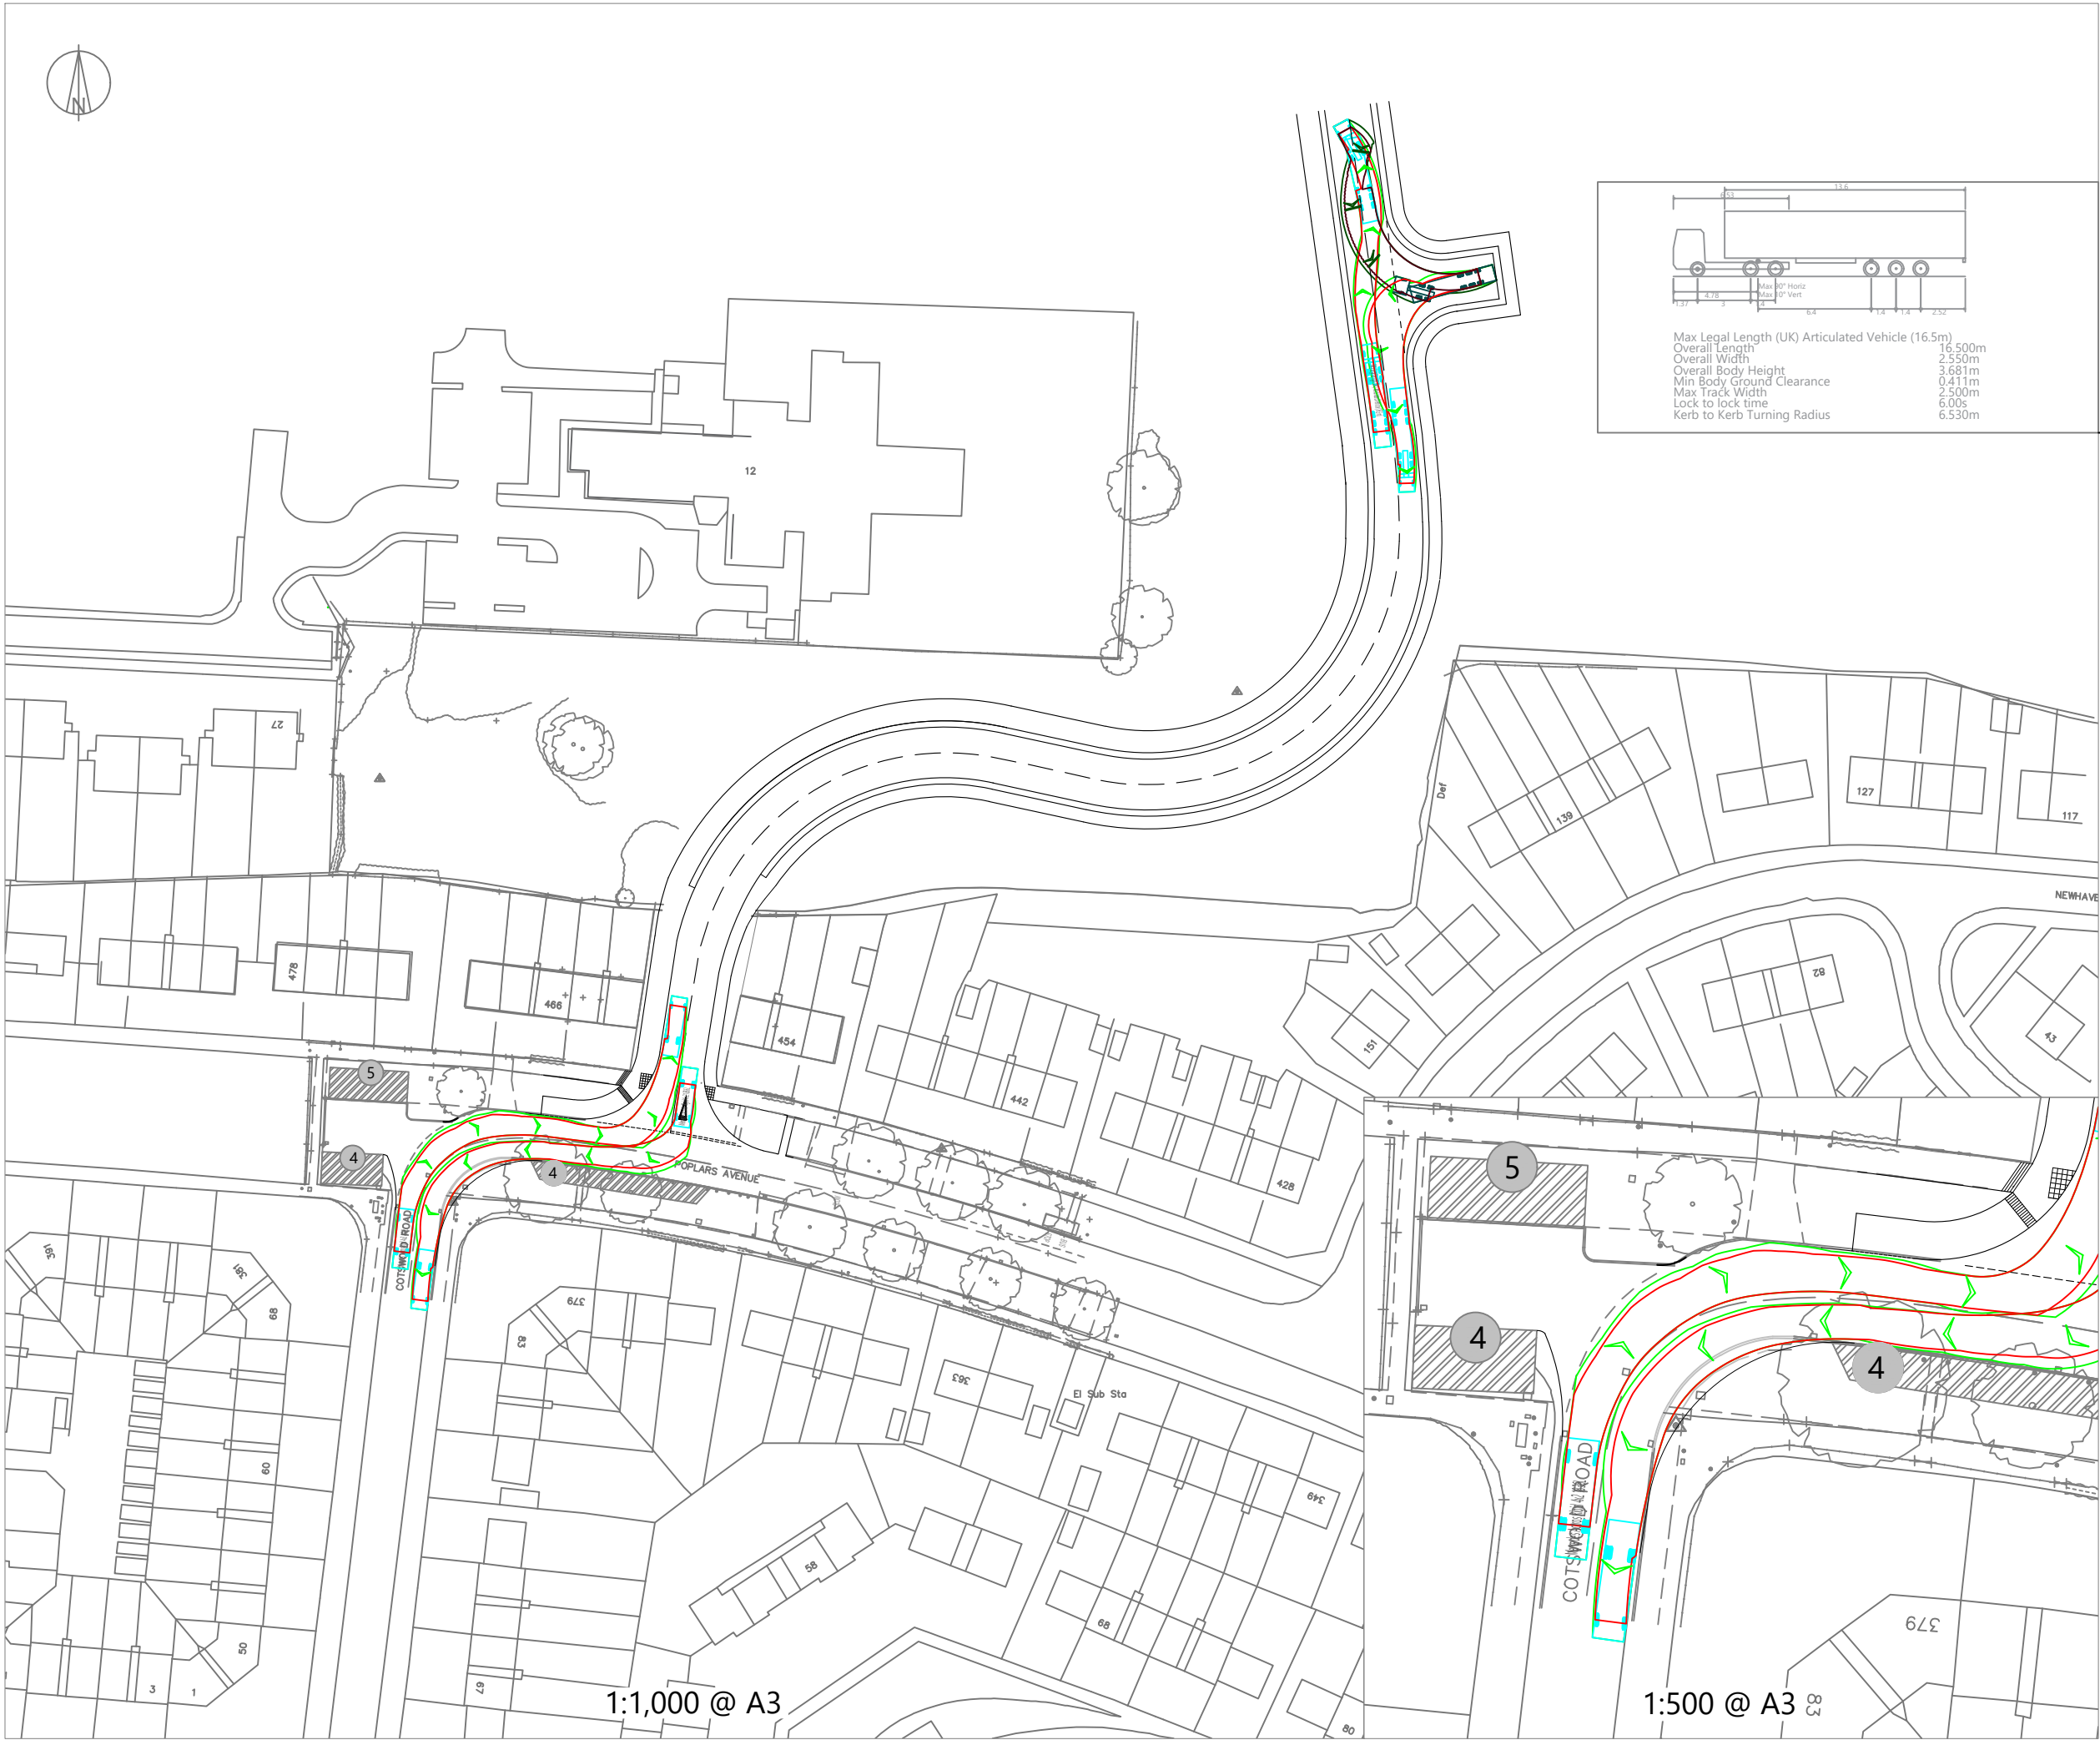

Max Legal Length (UK) Articulated Vehicle (16.5m)
Overall Length 16.500m
Overall Width 2.550m
Overall Body Height 3.681m
Min Body Ground Clearance 0.411m
Max Track Width 2.500m
Lock to lock time 6.00s
Kerb to Kerb Turning Radius 6.530m


NOTES:
Drawing based on Geomatic Surveys Ltd topographical survey 01532/01 dated 27/07/15.

©Crown copyright and database rights 2015 OS Licence 100035409.

KEY:

Parking Areas (number of cars that can be accommodated)

6

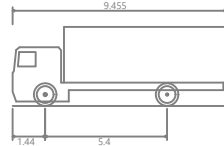


Mercedes Actros Rigid 4x2 1836L
Overall Length 9.455m
Overall Width 2.494m
Overall Body Height 3.495m
Min Body Ground Clearance 0.200m
Track Width 2.494m
Lock to lock time 5.00s
Wall to Wall Turning Radius 10.250m

ISSUE	REASON FOR REVISION	DATE
-------	---------------------	------

PROJECT: PEEL HALL, WARRINGTON		
CLIENT: SATNAM MILLENNIUM LTD		
PROJECT REFERENCE: 1107	DRAWING NUMBER: TR09	SCALE: AS SHOWN

Highgate <i>Transportation</i> www.highgatetransportation.co.uk First Floor, 43-45 Park Street Bristol BS1 5NL 01179 349 121 © Highgate Transportation Limited		
TITLE: PROPOSED ACCESS TO EMPLOYMENT LAND AT POPLARS AVENUE SWEEP PATH ANALYSIS		
DATE: 04/01/18	DRAWN BY: BL	CHECKED: FB

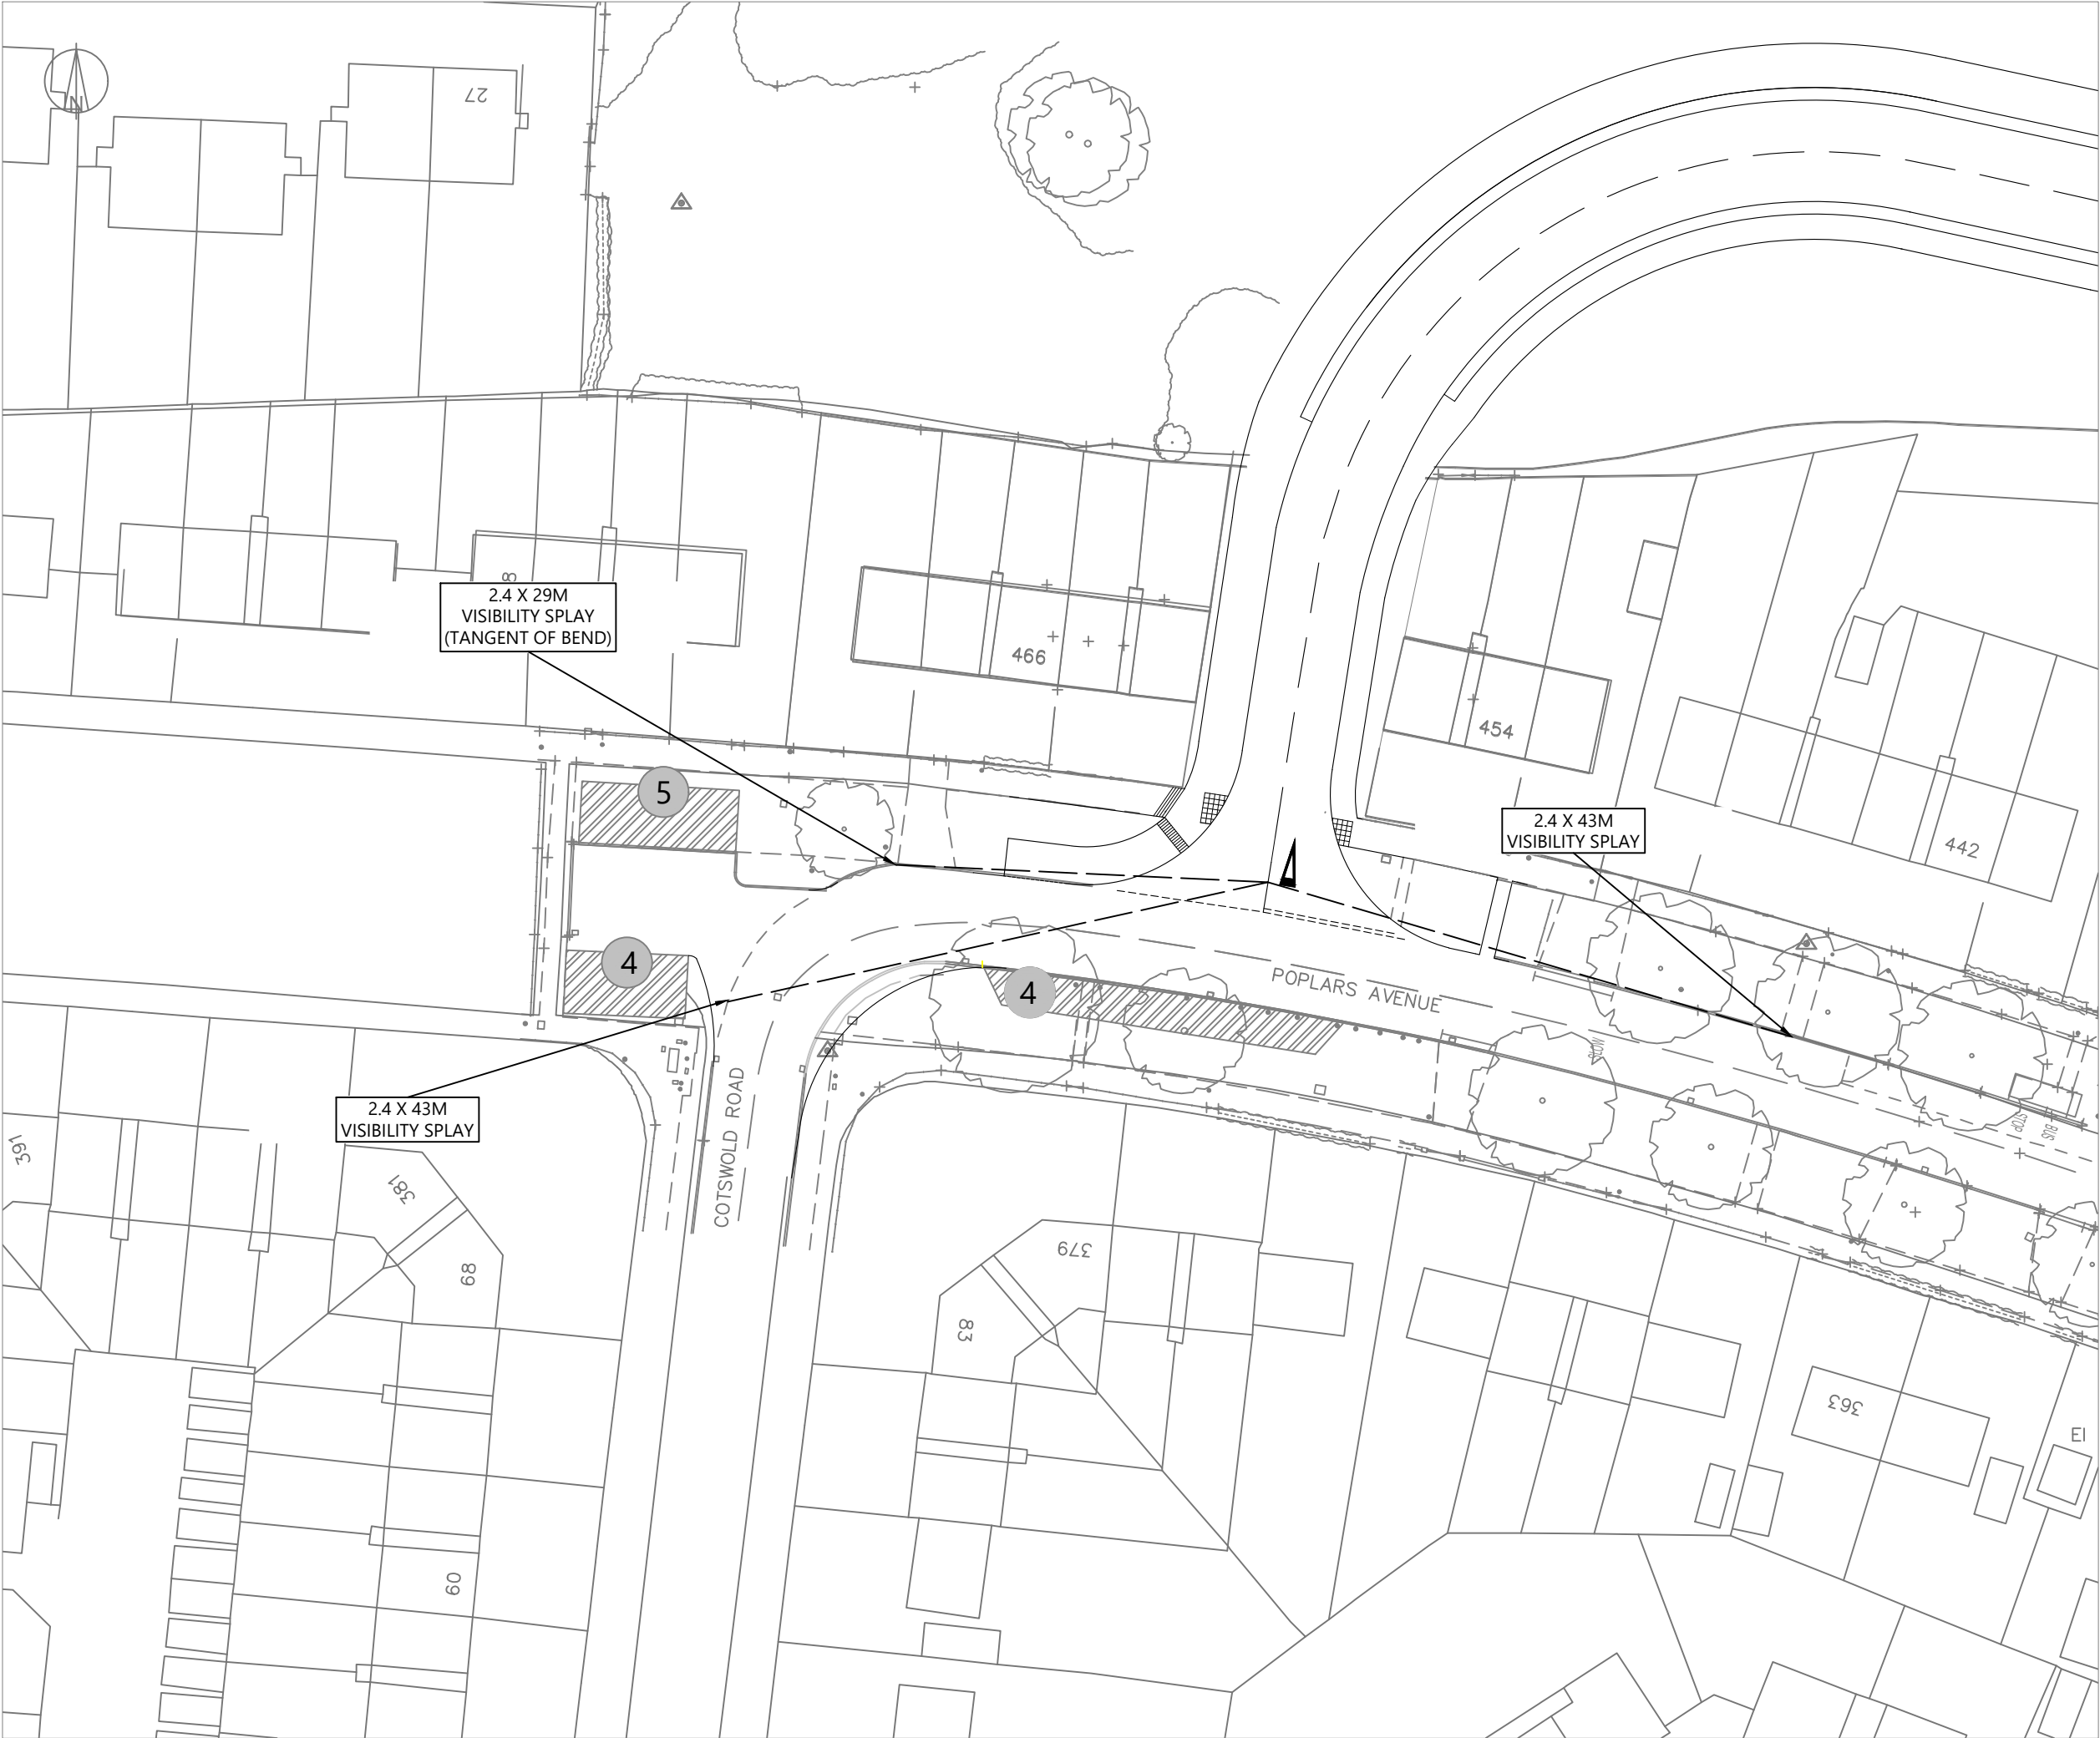

NOTES:
Drawing based on Geomatic Surveys Ltd topographical survey 01532/01 dated 27/07/15.
©Crown copyright and database rights 2015 OS Licence 100035409.

KEY:

Parking Areas (number of cars that can be accommodated) **6**

ISSUE	REASON FOR REVISION	DATE
-------	---------------------	------

PROJECT:
**PEEL HALL,
WARRINGTON**


CLIENT:
**SATNAM MILLENNIUM
LTD**

PROJECT REFERENCE:	DRAWING NUMBER:	SCALE:
1107	87	1:500 @ A3

Highgate*Transportation*
www.highgatetransportation.co.uk
First Floor, 43-45 Park Street
Bristol BS1 5NL
01179 349 121
© Highgate Transportation Limited

TITLE:
**PROPOSED ACCESS TO EMPLOYMENT LAND
AT POPLARS AVENUE VISIBILITY**

DATE:	DRAWN BY:	CHECKED:
04/01/18	BL	FB

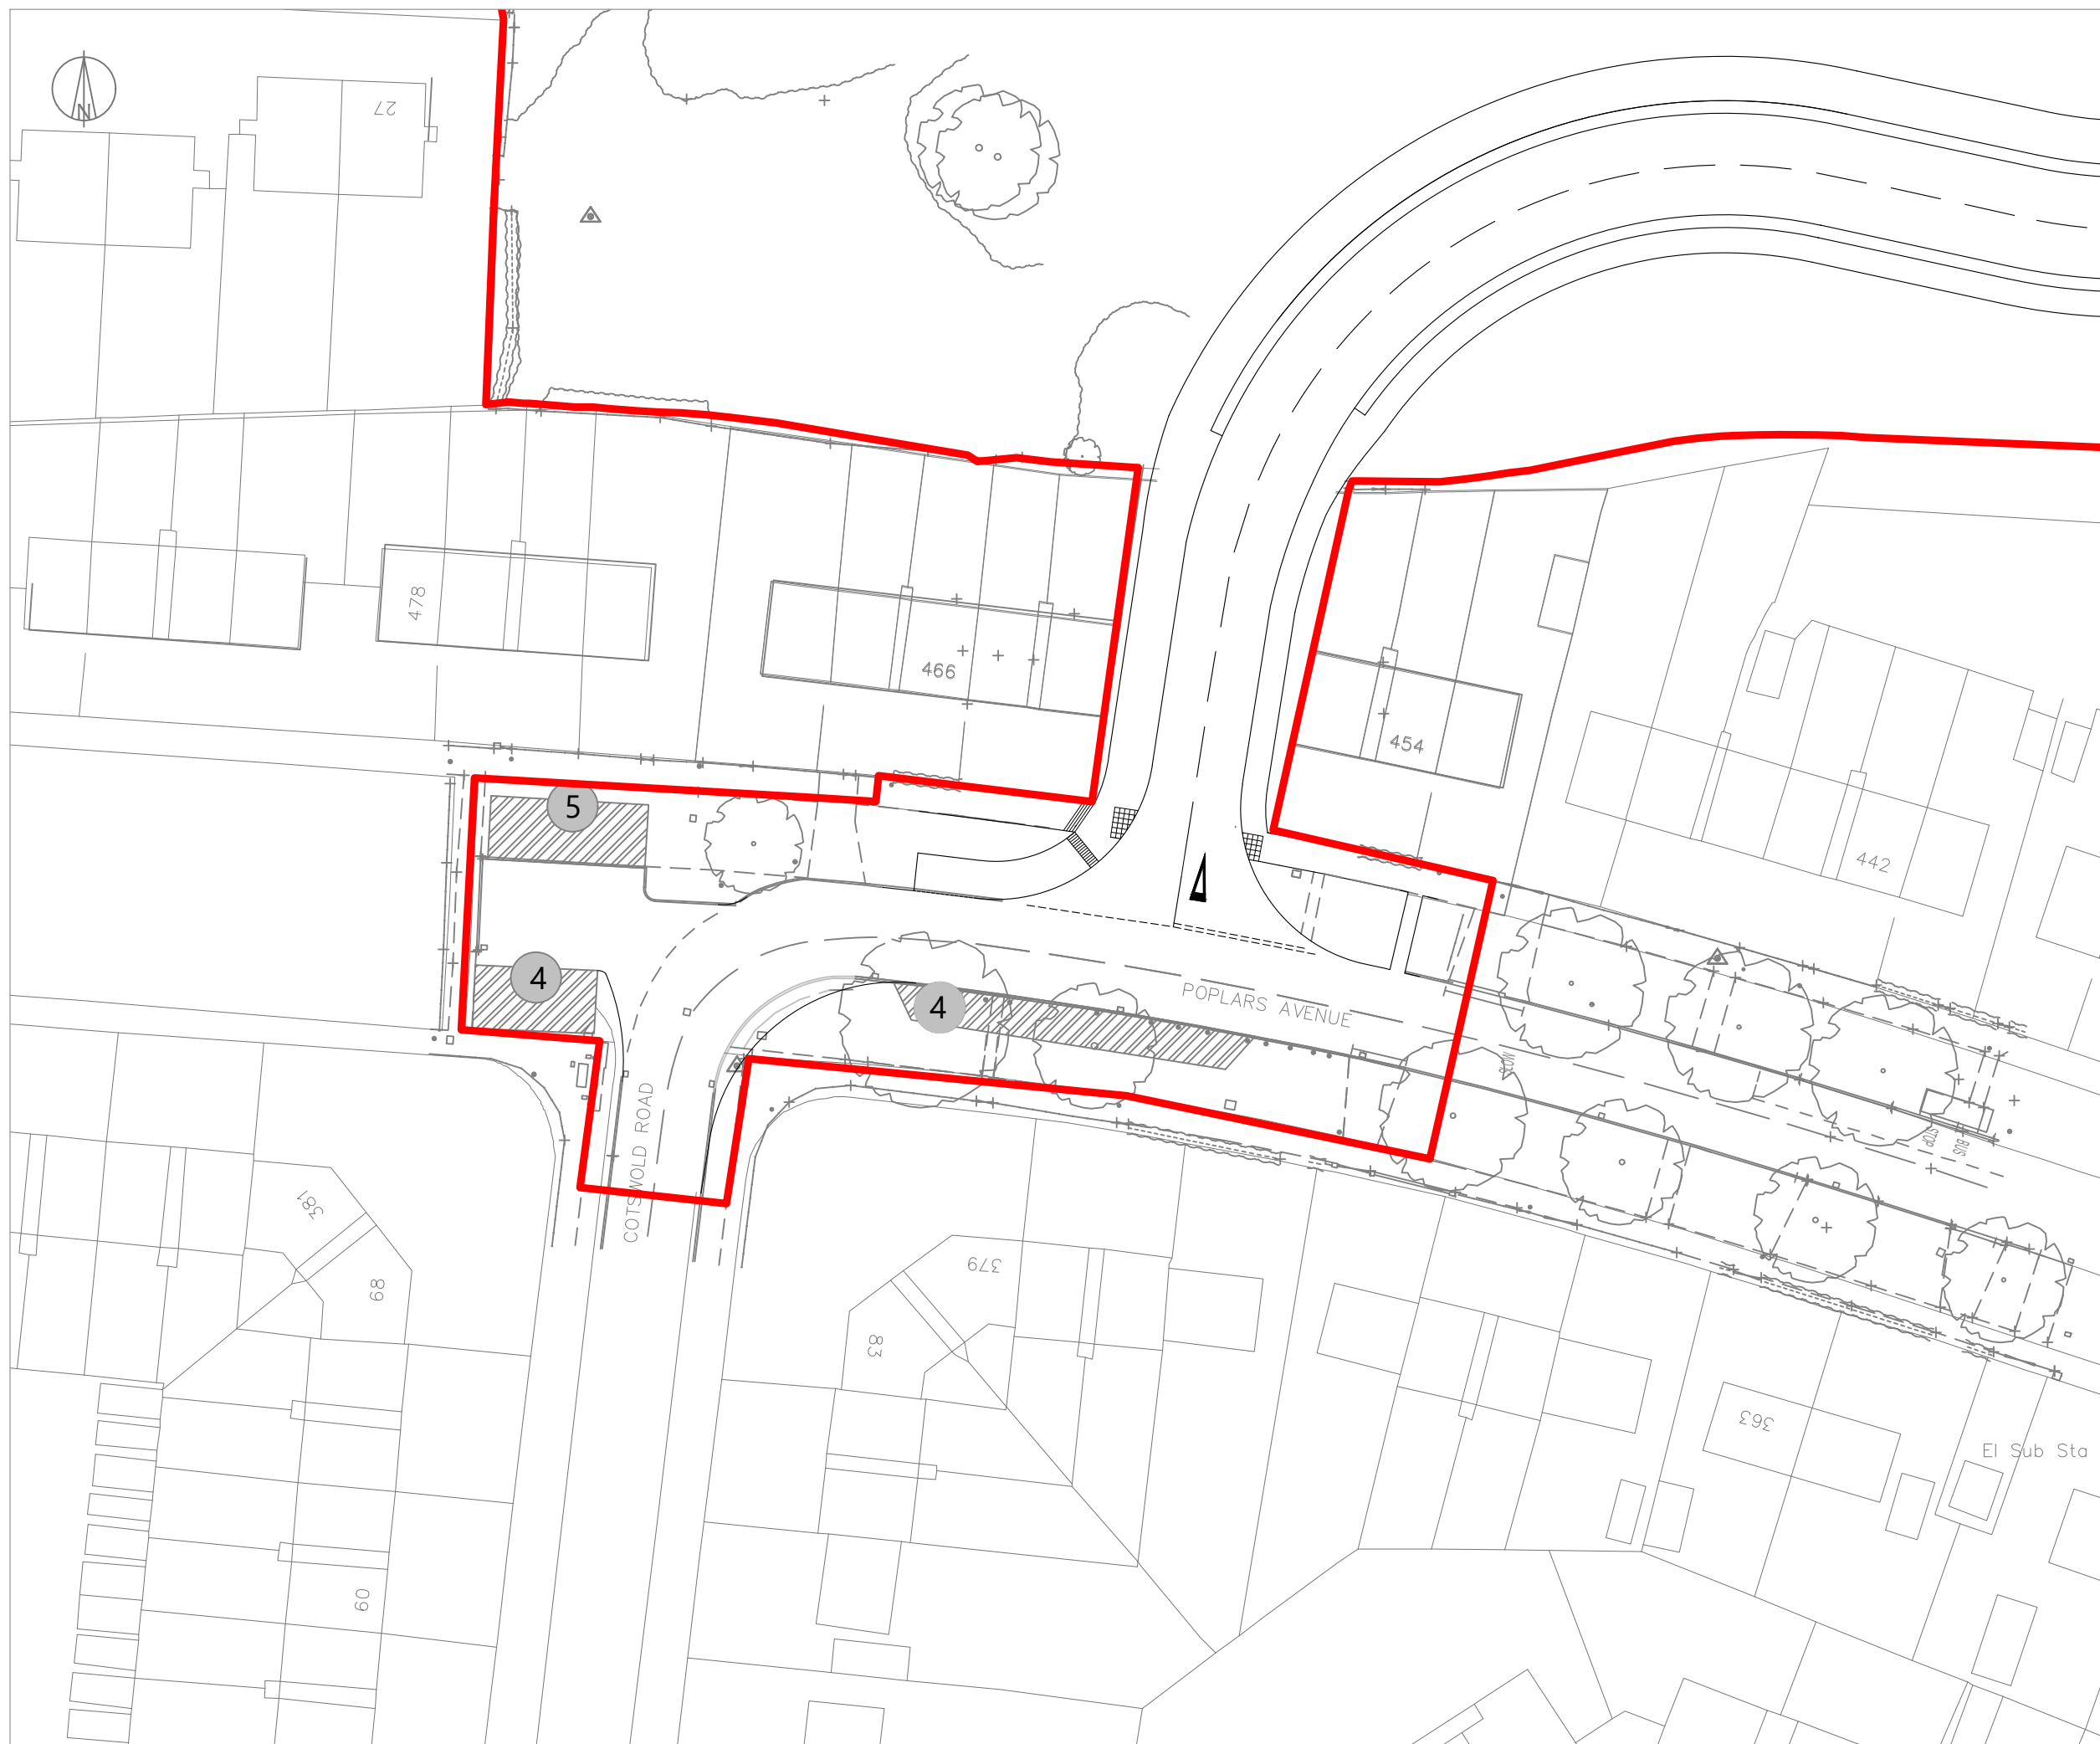

NOTES:

Drawing based on Geomatic Surveys Ltd topographical survey 01532/01 dated 27/07/15.

©Crown copyright and database rights 2017 OS Licence 100035409.

KEY:

Area	Number of cars that can be accommodated
Parking Areas (number of cars that can be accommodated)	

6

ISSUE	REASON FOR REVISION	DATE
-------	---------------------	------

PROJECT:

PEEL HALL,
WARRINGTON

CLIENT:

SATNAM MILLENNIUM
LTD

PROJECT REFERENCE:

1107

DRAWING NUMBER:

88

SCALE:

1:500 @ A3

Highgate*Transportation*

www.highgatetransportation.co.uk

First Floor, 43-45 Park Street

Bristol BS1 5NL

© Highgate Transportation Limited

TITLE: PROPOSED ACCESS TO EMPLOYMENT
LAND AT POPLARS AVENUE
RED LINE BOUNDARY

DATE:

04/01/18

DRAWN BY:

FB

CHECKED:

DT