
Appendix 30

Illustrative Internal Road Layout Option A

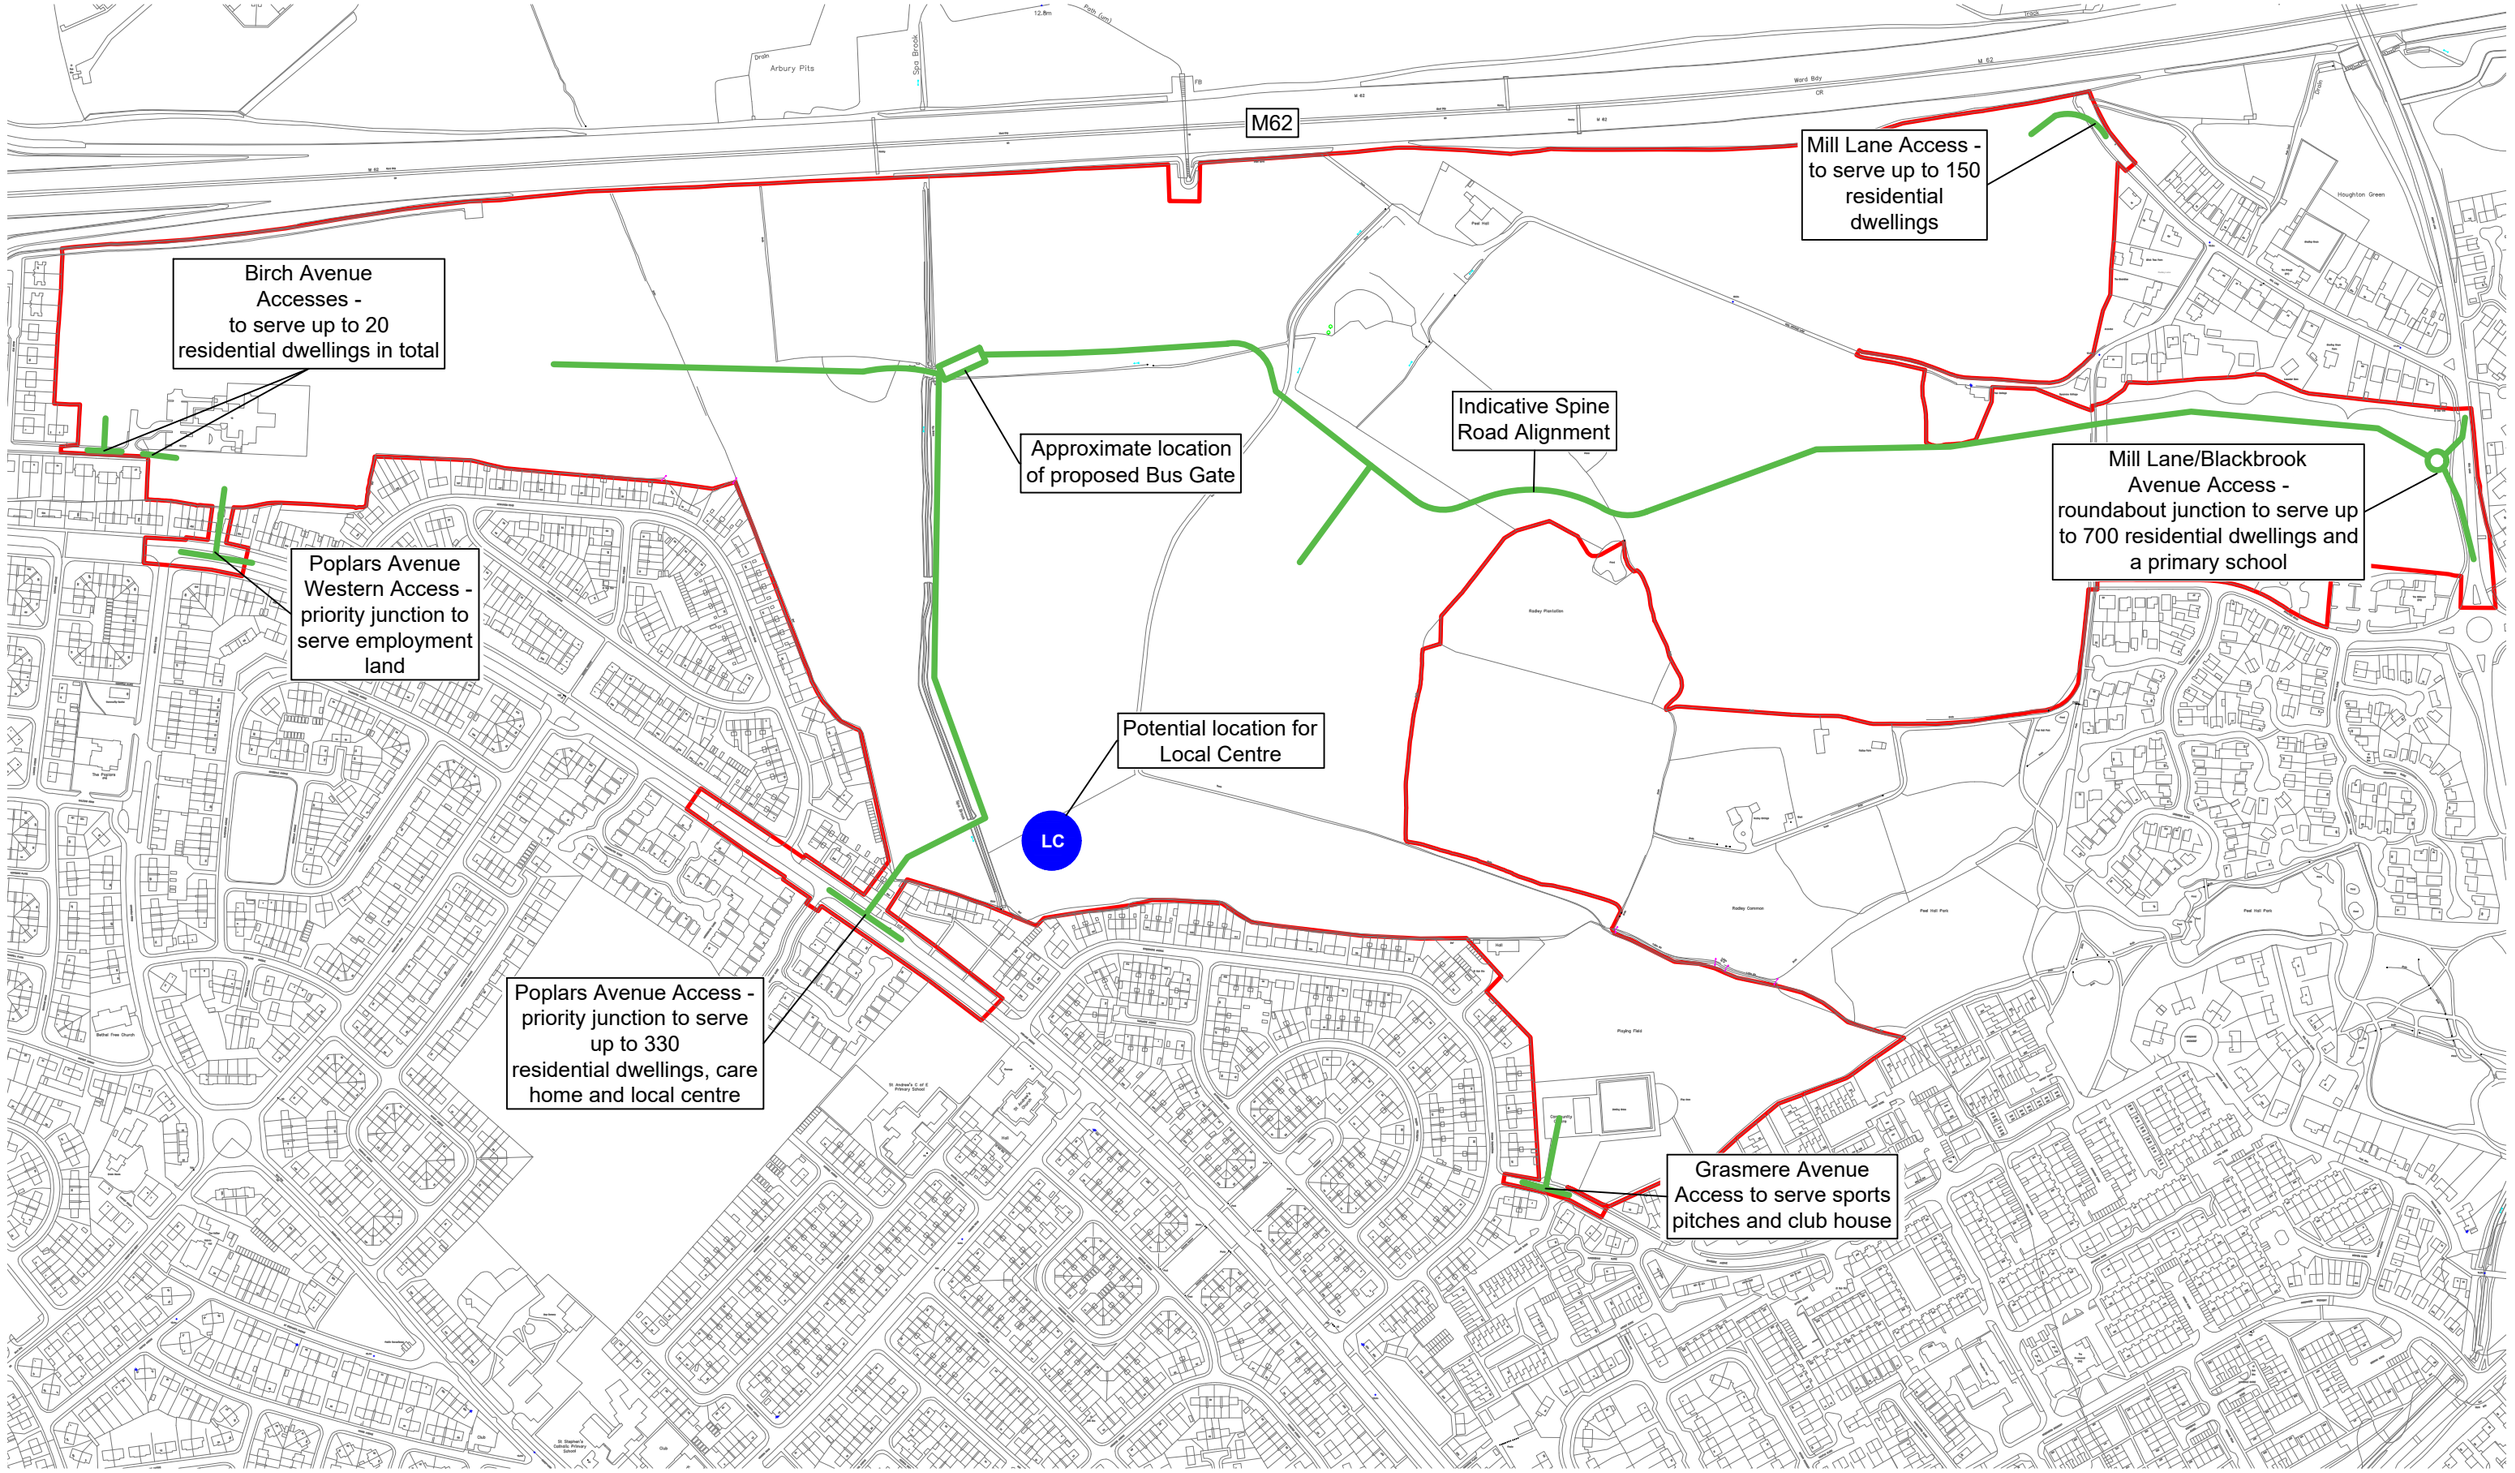

NOTES:

© Crown Copyright 2017 OS 100056454

ISSUE	REASON FOR REVISION	DATE
G	Update to location of local centre	16/01/18
F	Amendment to annotation	10/05/17
E	Amendment to annotations	10/05/16
D	Amendment to bus gate location	04/05/16
C	Amendment to dwelling numbers at access points	12/04/16
B	Alteration to dwelling numbers at access points	04/03/16
A	Reduction in number of dwellings shown off Birch Avenue	19/02/16

DATE:	DRAWN BY:	CHECKED:
12/01/15	FB	DT

PROJECT:

PEEL HALL, WARRINGTON

CLIENT:

SATNAM

TITLE:

PROPOSED ACCESS POINTS AND INDICATIVE SPINE ROAD

PROJECT REFERENCE:	DRAWING NUMBER:	SCALE:
1107	19	Not to scale

HighgateTransportation
www.highgatetransportation.co.uk
First Floor, 43–45 Park Street
Bristol BS5 1NL
01179 349 121

©Highgate Transportation Limited