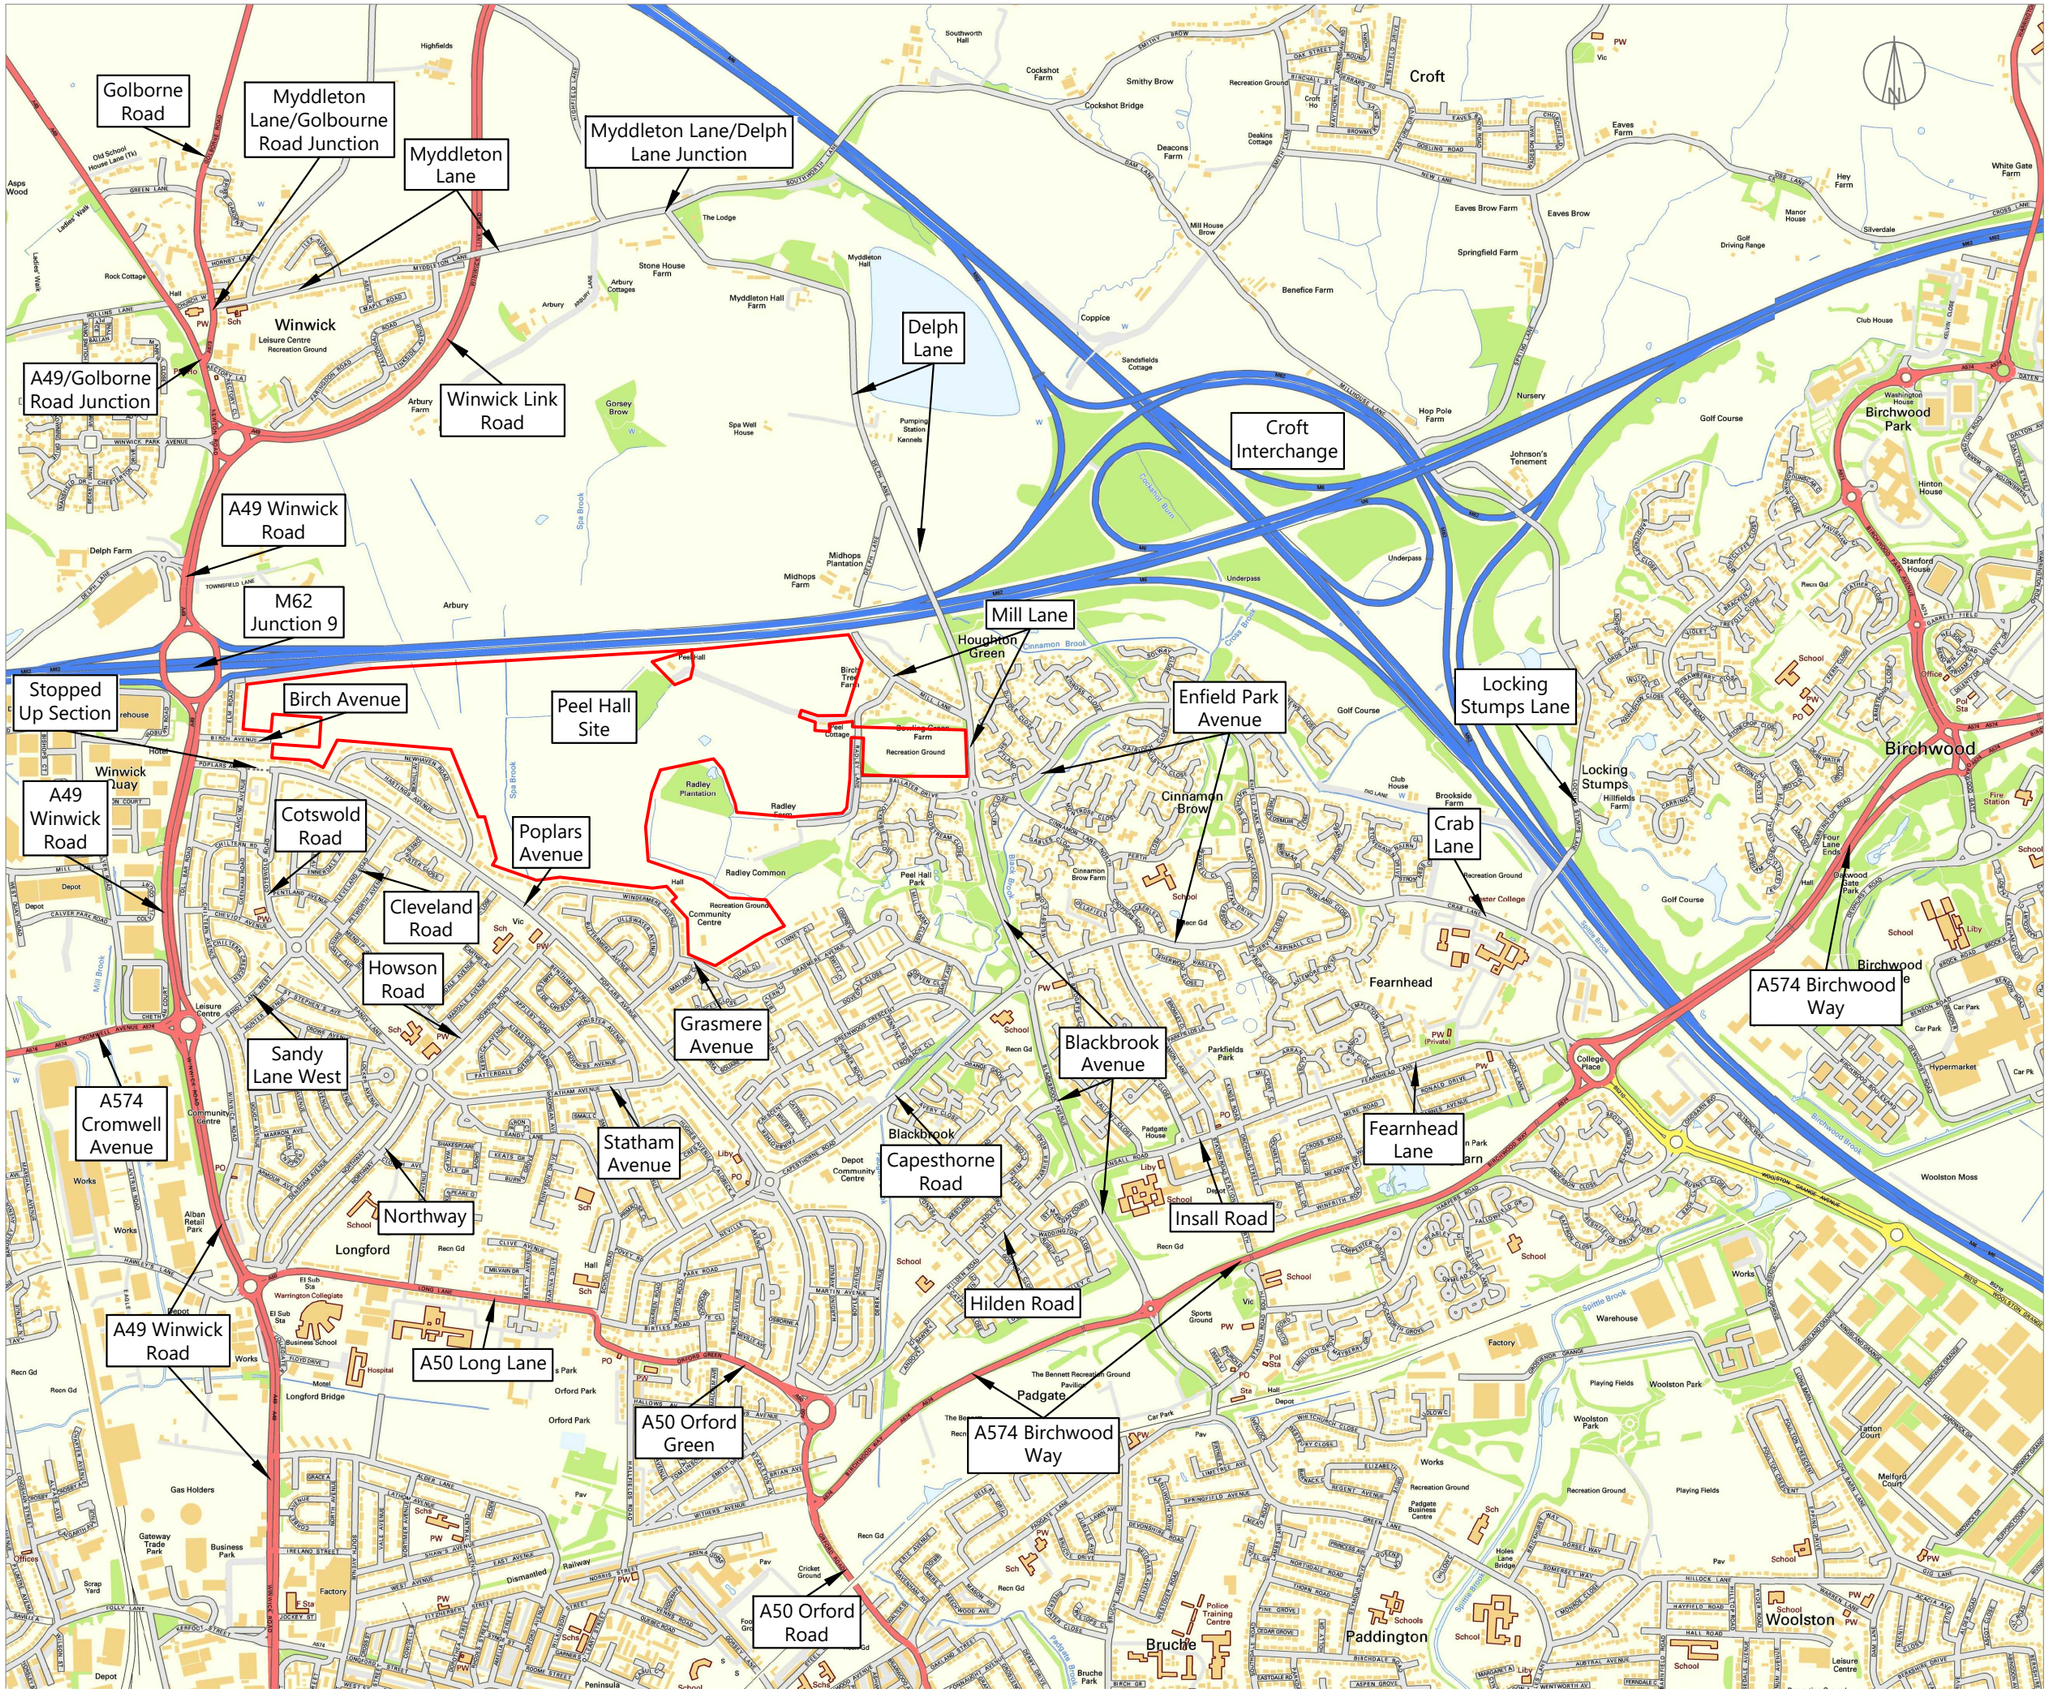


NOTES:

©Crown copyright and database rights 2020 OS Licence 100056454.

| ISSUE | REASON FOR REVISION | DATE |
|---|---|---|
| | | |

PROJECT:

# PEEL HALL, WARRINGTON

CLIENT:

## SATNAM MILLENNIUM LTD

| PROJECT REFERENCE: | DRAWING NUMBER: | SCALE: |
|---|---|---|
| 1901 | 100 | NOT TO SCALE |

HighgateTransportation
www.highgatetransportation.co.uk
Box 13, 42 Triangle West
Park Street, Bristol BS8 1ES
07973 375 937 / 07595 892 217

© Highgate Transportation Limited

TITLE:

## EXISTING HIGHWAY NETWORK WITHIN STUDY AREA

| DATE: | DRAWN BY: | CHECKED: |
|---|---|---|
| 17/03/20 | FB | DT |